


PRODUCED BY AN AUTODESK EDUCATIONAL PRODUCT

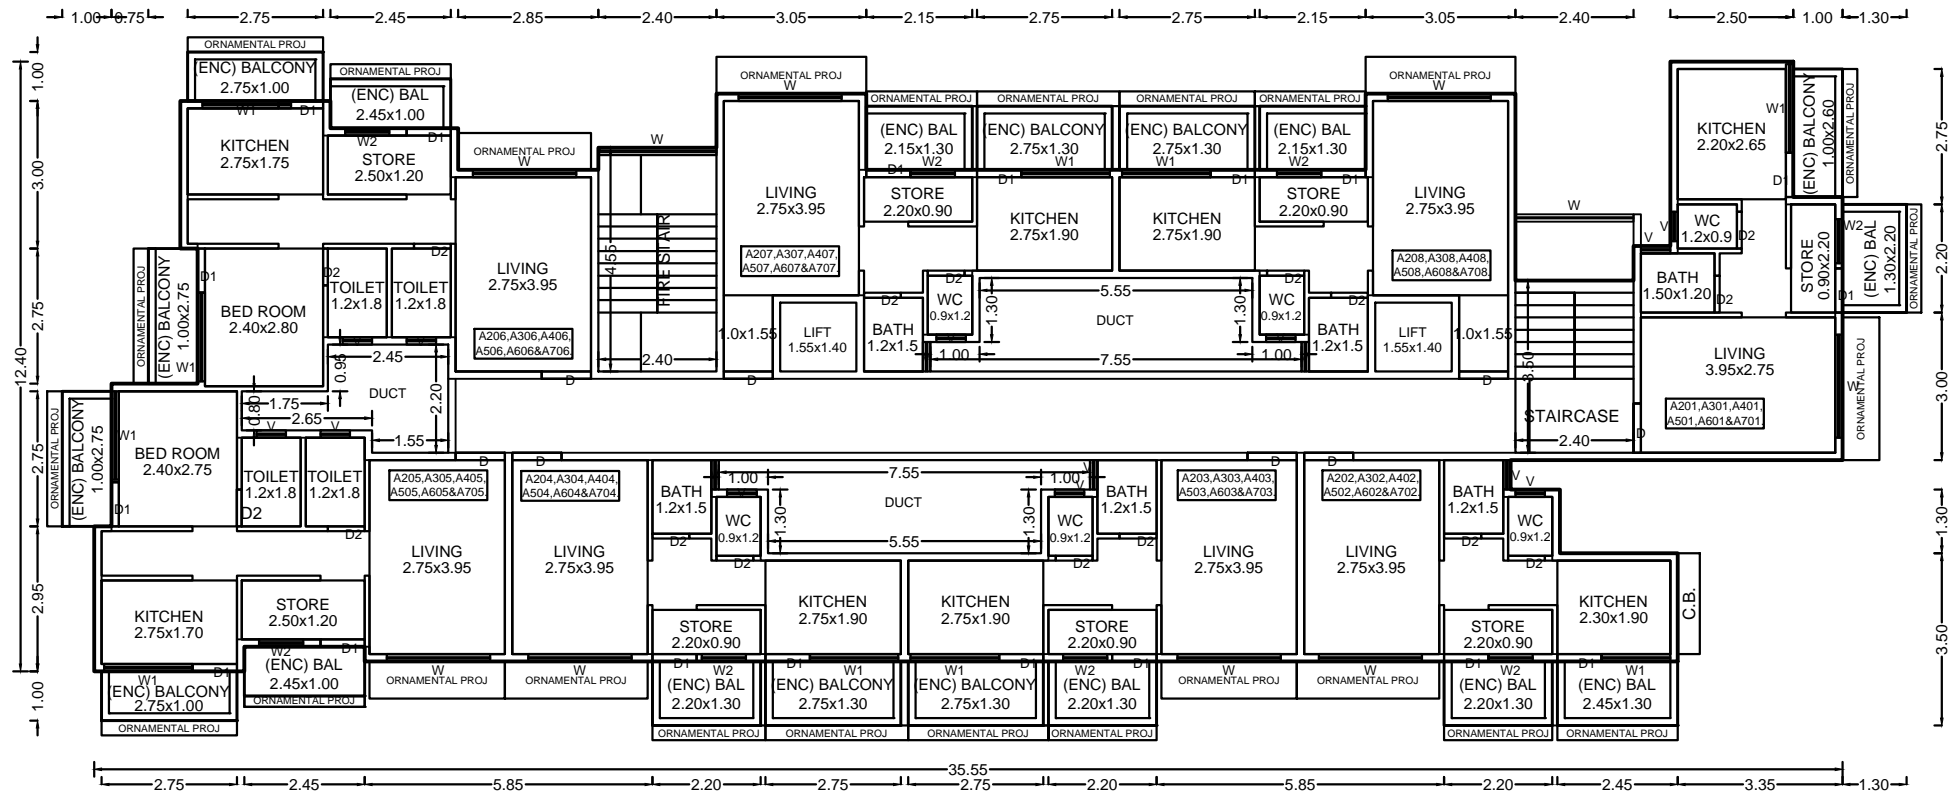

2ND TO 7TH TYPICAL FLOOR PLAN

SCALE-1:100

## WING - A

WING - A					WING - A					PROJECT DETAILS		PRAMOD V. PATIL ENGINEER
FLATS NO.	CARPET AREA RERA (sq.mt.)	C.B	BALCONY	TERRACE	FLATS NO.	CARPET AREA RERA (sq.mt.)	C.B	BALCONY	TERRACE			
A-201 TO 701	25.67	--	5.46	--	A-205 TO 705	36.74	--	7.95	--	PROPOSED RESI + COMM. BUILDING SITUATED ON S.NO. 181 , H.NO. 2/3/4/A AT VILLAGE BADLAPURGAON TAL AMBERNATH DIST THANE FOR :- SHRI. RAVIKUMAR R. DHAVANI AND THREE PARTNER OF M/S. PINNACLE REALATORS		
A-202 TO 702	24.18	0.92	6.18	--	A-206 TO 706	36.94	--	7.95	--			
A-203 TO 703	25.03	--	6.57	--	A-207 TO 707	26.45	--	6.50	--			
A-204 TO 704	25.03	--	6.57	--	A-208 TO 708	26.43	--	6.50	--			